Revision	Date	Description	Designer
B	18/2/09	SLAB ON GROUND CONSTRUCTION	S.P.Y.

Legend

- SMOKE ALARM CONNECTED TO MAINS POWER INSTALLED IN ACCORDANCE WITH CLAUSE 3.7.2.3 OF THE BCA AND COMPLYING WITH AS3786
- EX — EXTRACTOR FAN COMPLYING WITH AS1668.2
- SL — VENTILATED SKYLIGHT

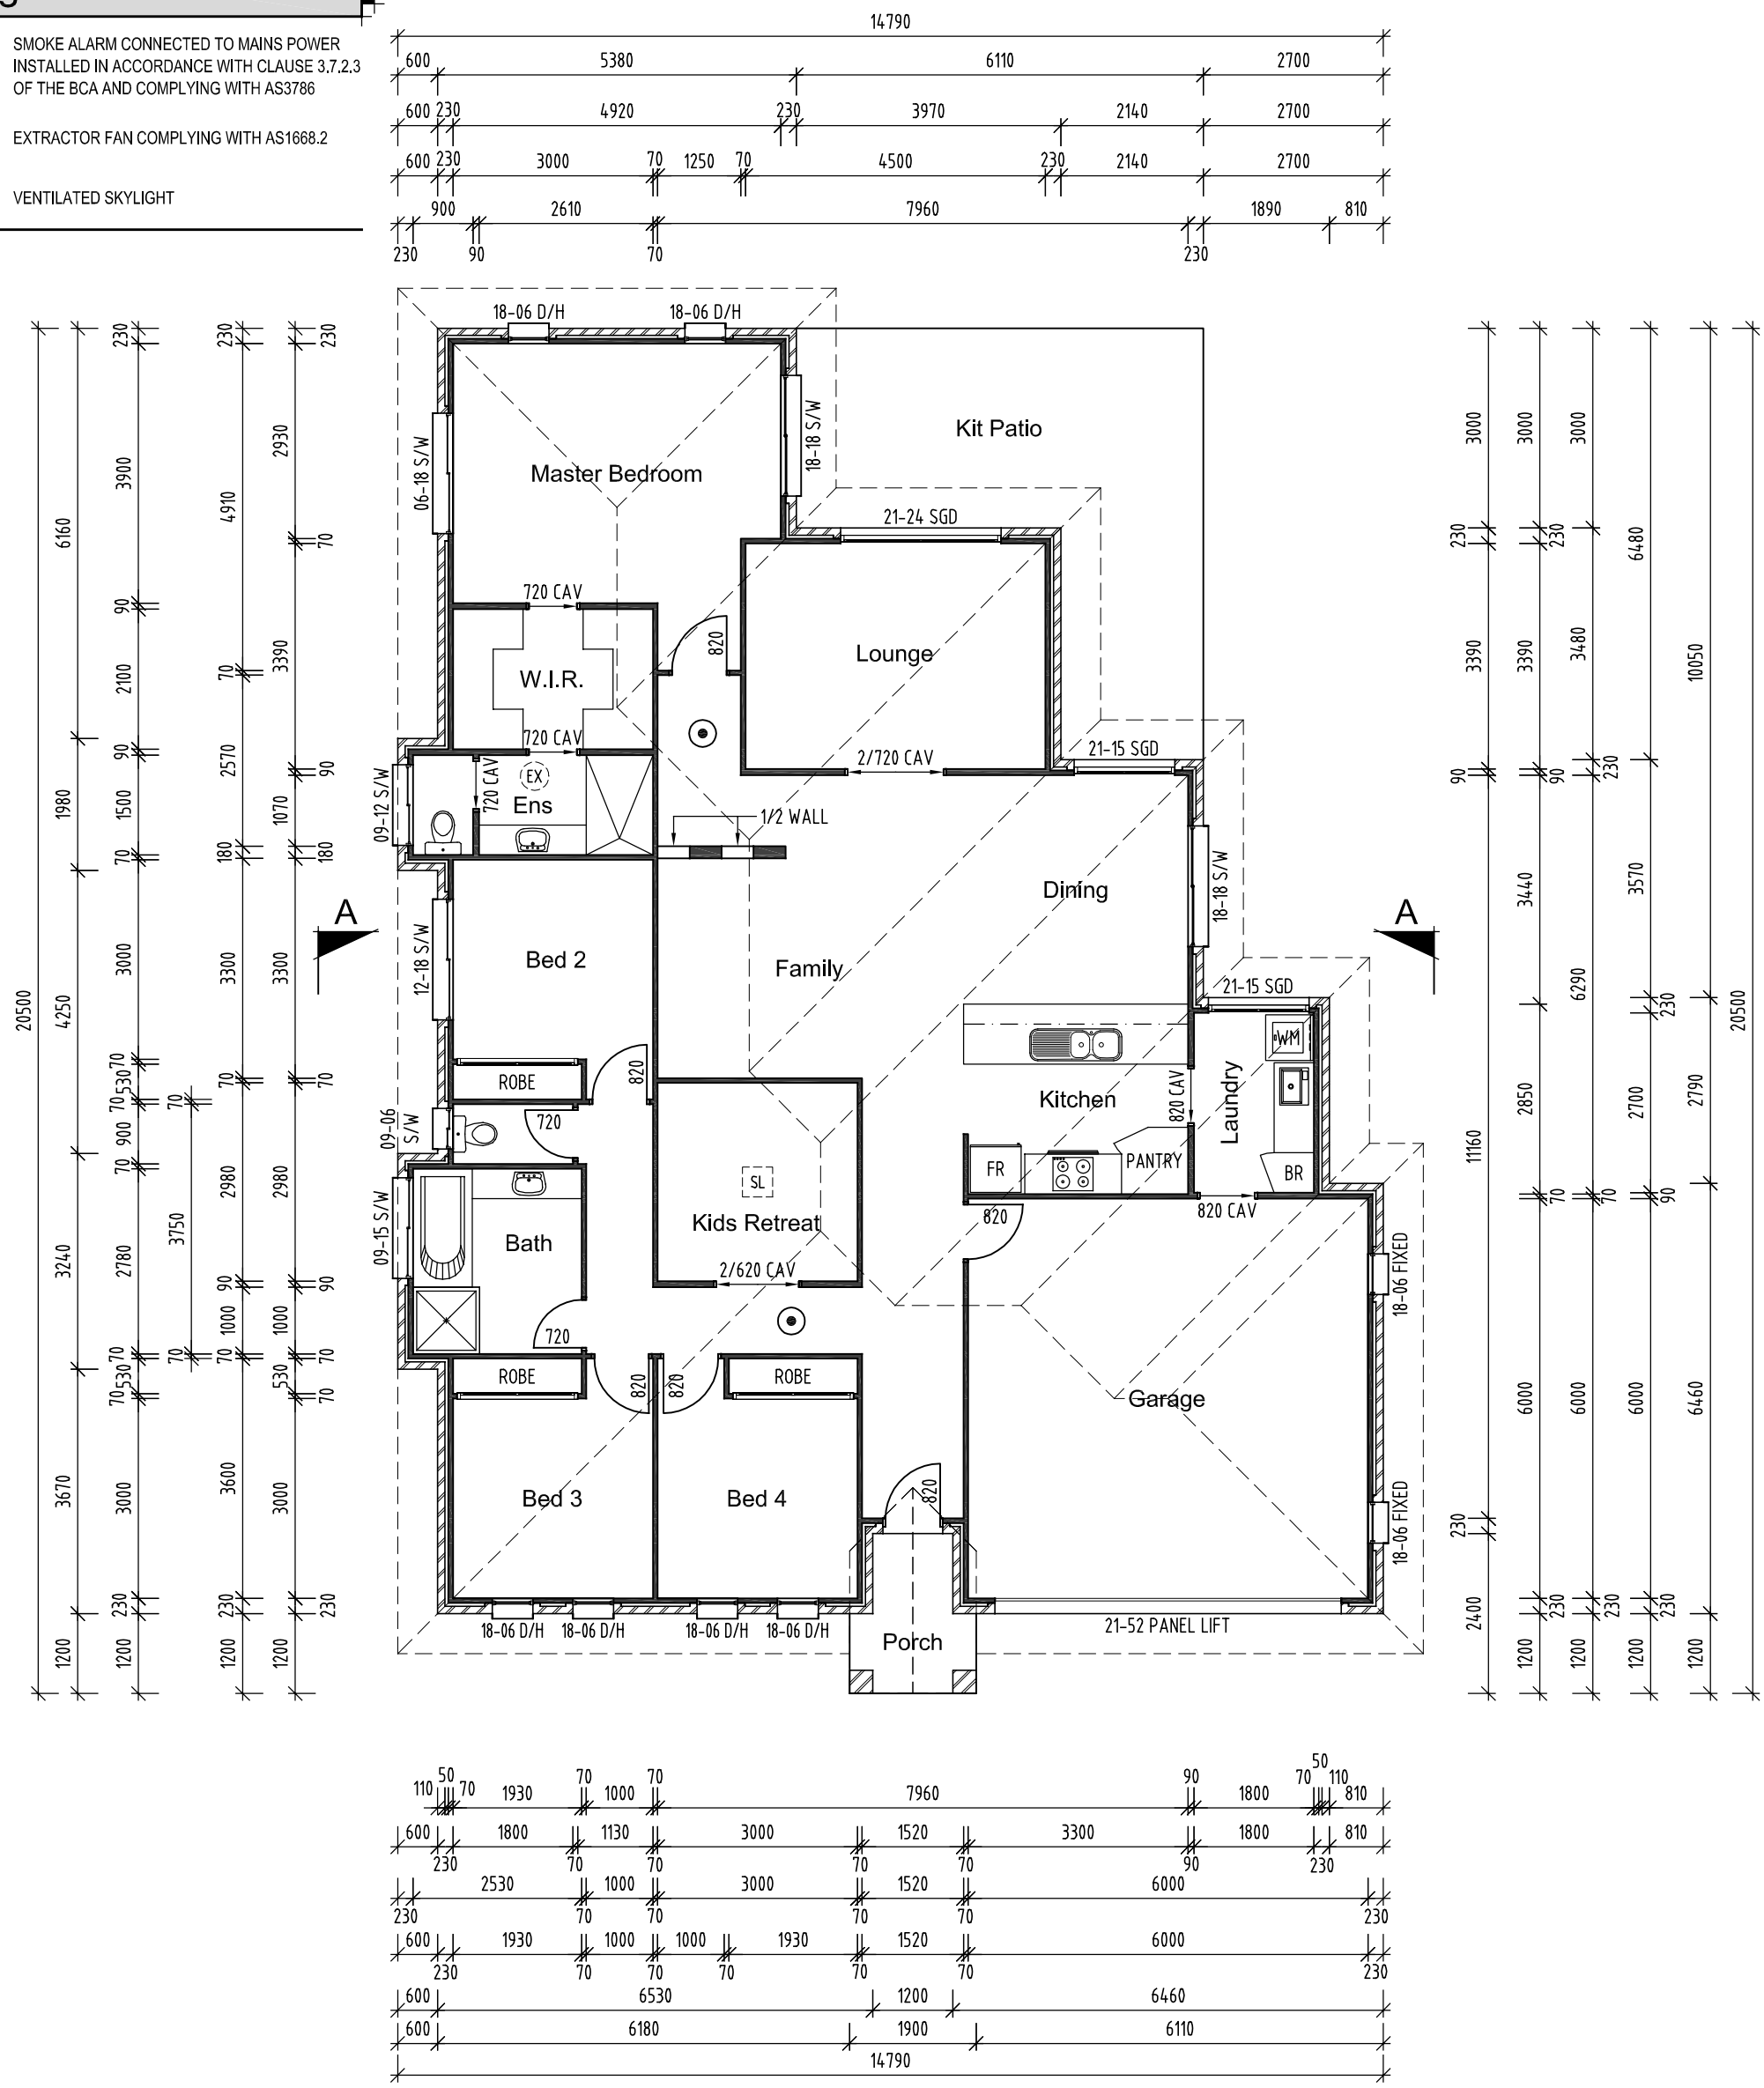

Floor Plan

SCALE 1:100

Floor Area

LIVING AREA	180.4m²
PORCH AREA	3.7m²
GARAGE AREA	40.0m²
TOTAL FLOOR AREA	224.1m²
KIT PATIO AREA	25.8m²

Blueprint Drafting Services
ABN 39 796 659 830
Licensed Building Designer
QBSA No. 1061962

3/1 Trussell Street,
PO Box 468
KINGAROY QLD 4610
Ph 07 4162 5425
Fax 07 4162 5051
planblue@bigpond.net.au

blueprint drafting services

MEMBER
building designers association of queensland inc.

© COPYRIGHT
This Drawing & Design is subject to Copyright. It must NOT be copied or reproduced in any way whatsoever and/or passed on to a third party without written authority from BLUEPRINT DRAFTING SERVICES

Client: MERITOR PTY LTD

Project: PROPOSED NEW RESIDENCE
LOT 54 PREMIER DRIVE
KINGAROY QLD 4610

Scale	1:100	@ A3
Date	18th FEBRUARY 2009	
Designer	S.P. YOUNG	
Chkd	Approved	

Project Number: 08-697-SPY

Sheet 2 OF 11 Rev B