Revision	Date	Description	Designer

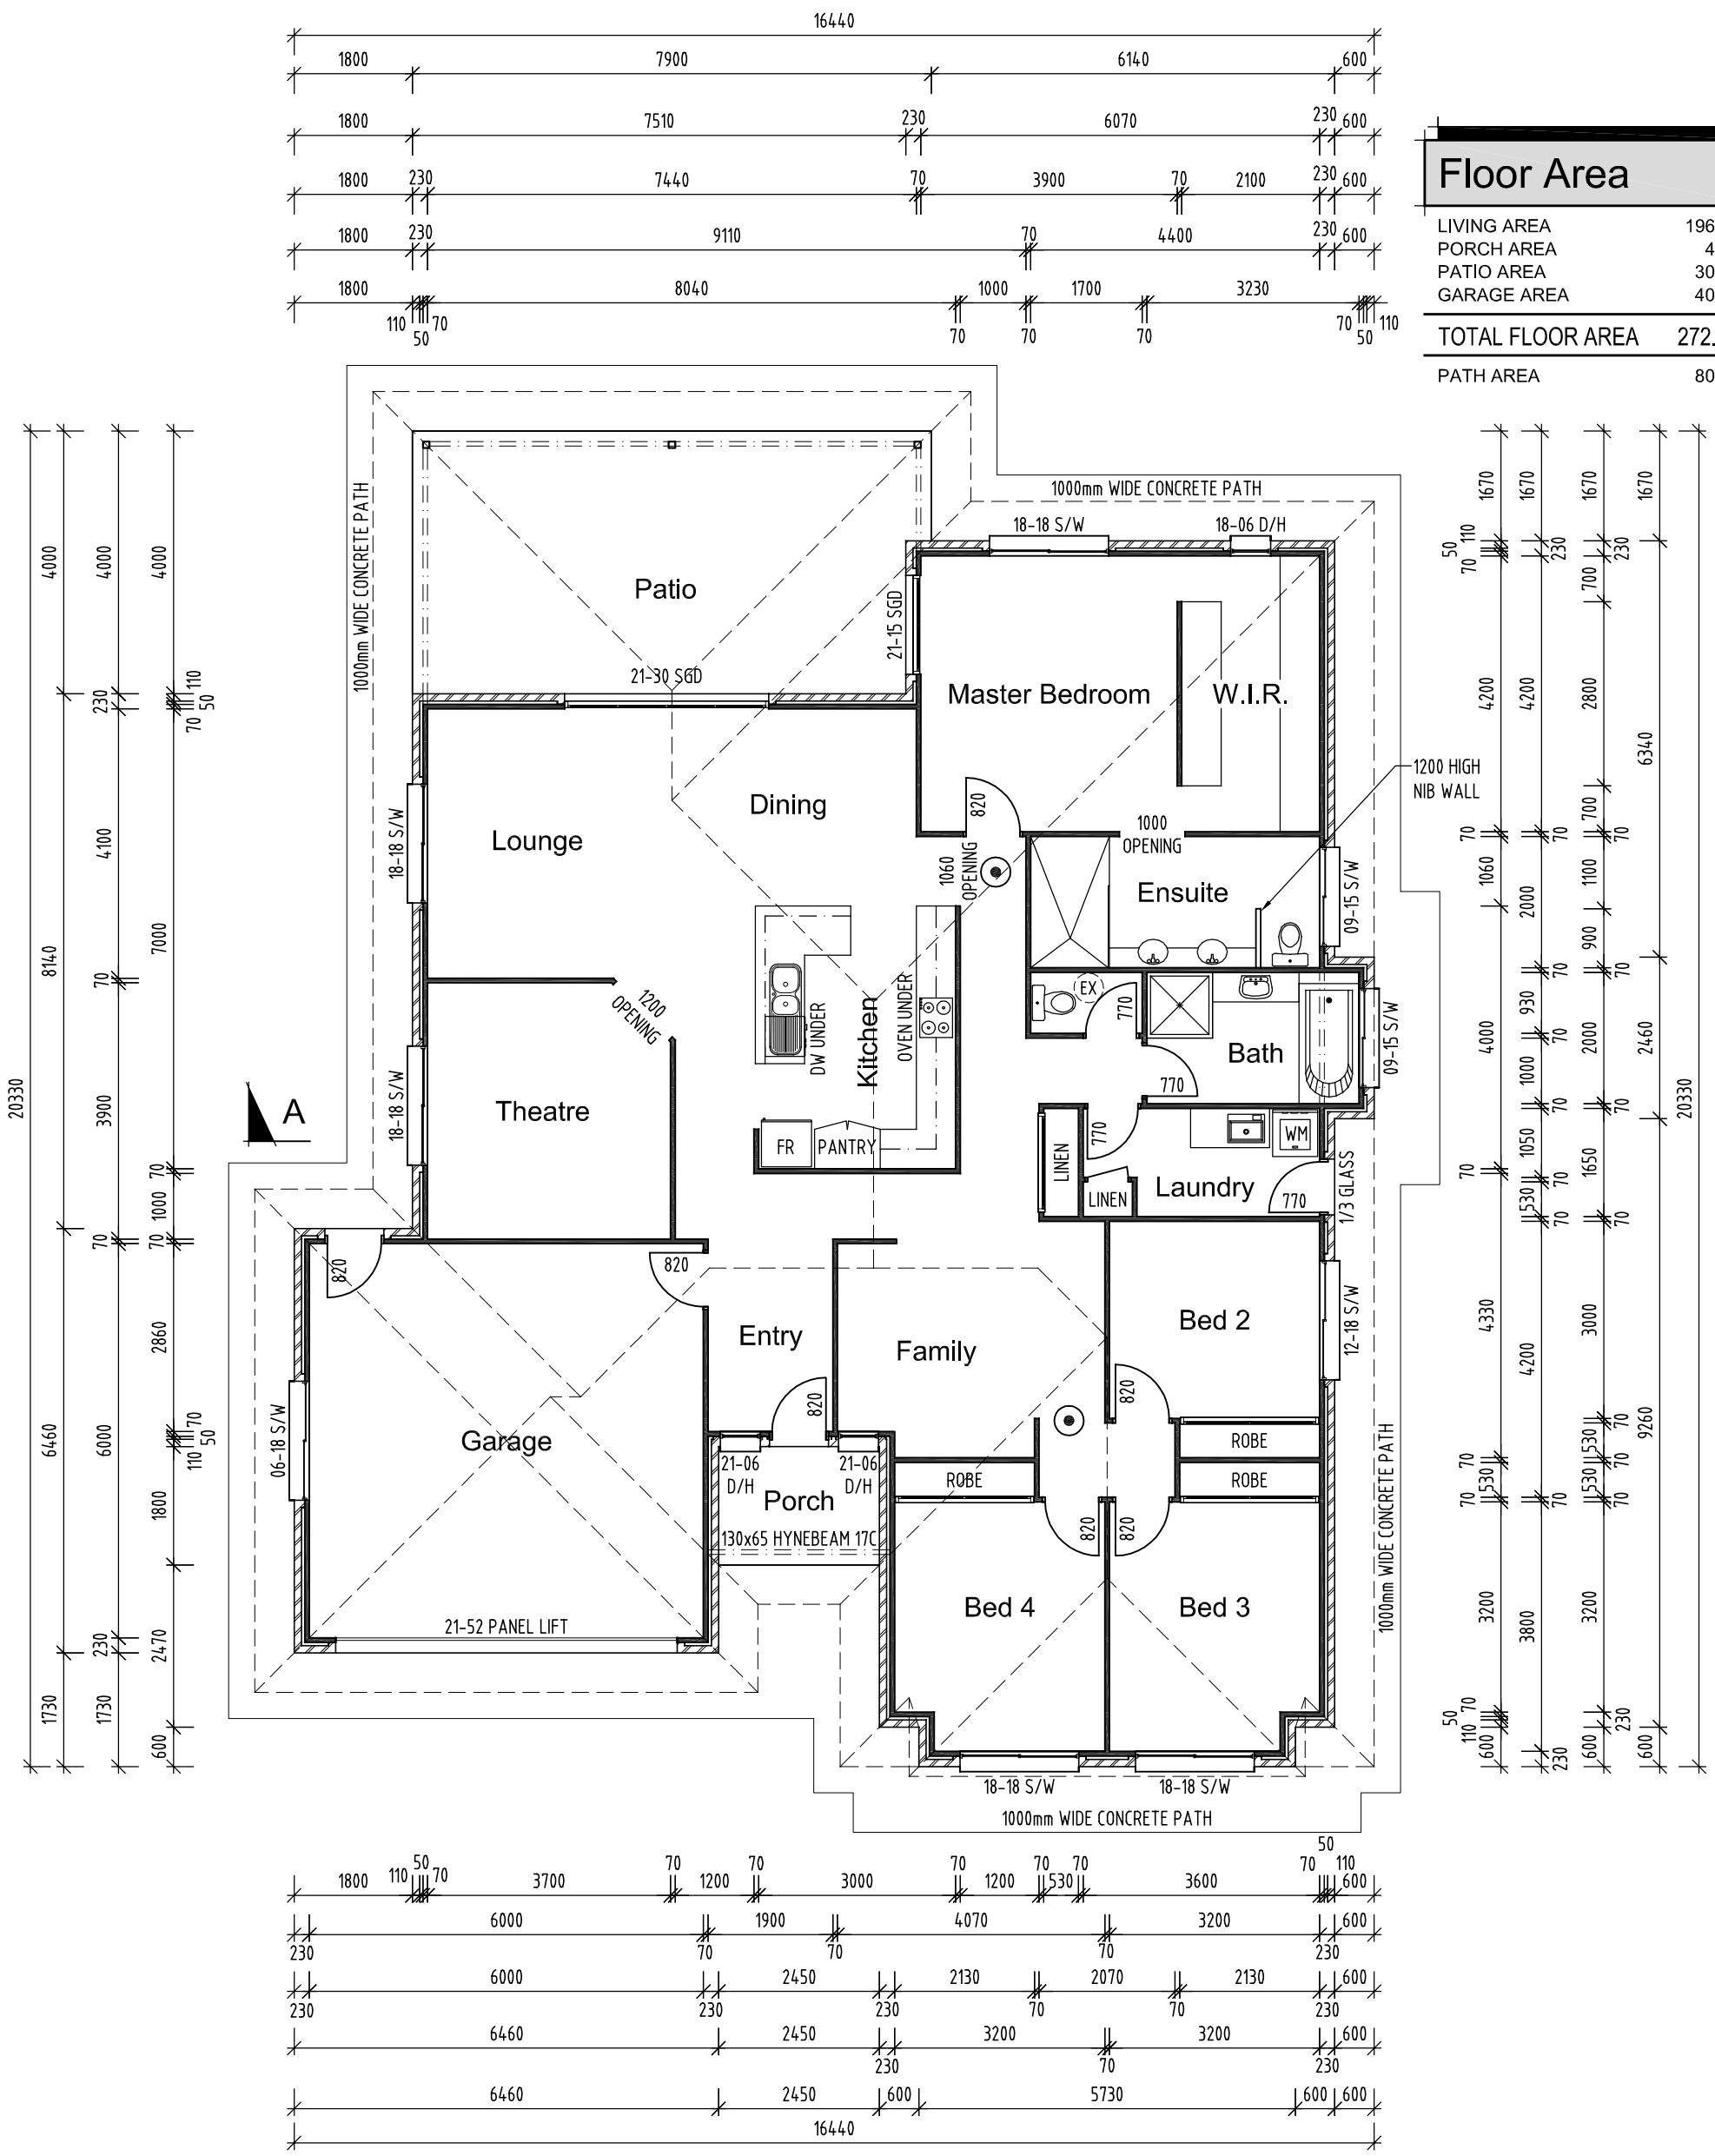

Floor Area

LIVING AREA	196.4m²
PORCH AREA	4.4m²
PATIO AREA	30.7m²
GARAGE AREA	40.5m²
TOTAL FLOOR AREA	272.0m²
PATH AREA	80.8m²

Floor Plan

SCALE 1:100

Legend

SMOKE ALARM CONNECTED TO MAINS POWER INSTALLED IN ACCORDANCE WITH CLAUSE 3.7.2.3 OF THE BCA AND COMPLYING WITH AS3786

(EX) EXTRACTOR FAN COMPLYING WITH AS1668.2

Blueprint Drafting Services
ABN 39 796 659 830
Licensed Building Designer
QBSA No. 1061962

Unit 2/14 Thelma Street,
PO Box 468
KINGAROY QLD 4610
Ph 07 4162 5425
Fax 07 4162 5051
planblue@bigpond.net.au

blueprint drafting services

MEMBER
building designers association of queensland inc.

© COPYRIGHT
This Drawing & Design is subject to Copyright. It must NOT be copied or reproduced in any way whatsoever and/or passed on to a third party without written authority from BLUEPRINT DRAFTING SERVICES

Client
REACROFT PTY LTD

Project
LEVEL 3 DISPLAY HOME
LOT 13 PREMIER DRIVE
KINGAROY QLD 4610

Scale	1:100	@ A3
Date	19th OCTOBER 2007	
Designer	S.P. YOUNG	
Chkd	Approved	

Project Number
07-428-SPY

Sheet 2 OF 11 Rev