Revision	Date	Description	Designer

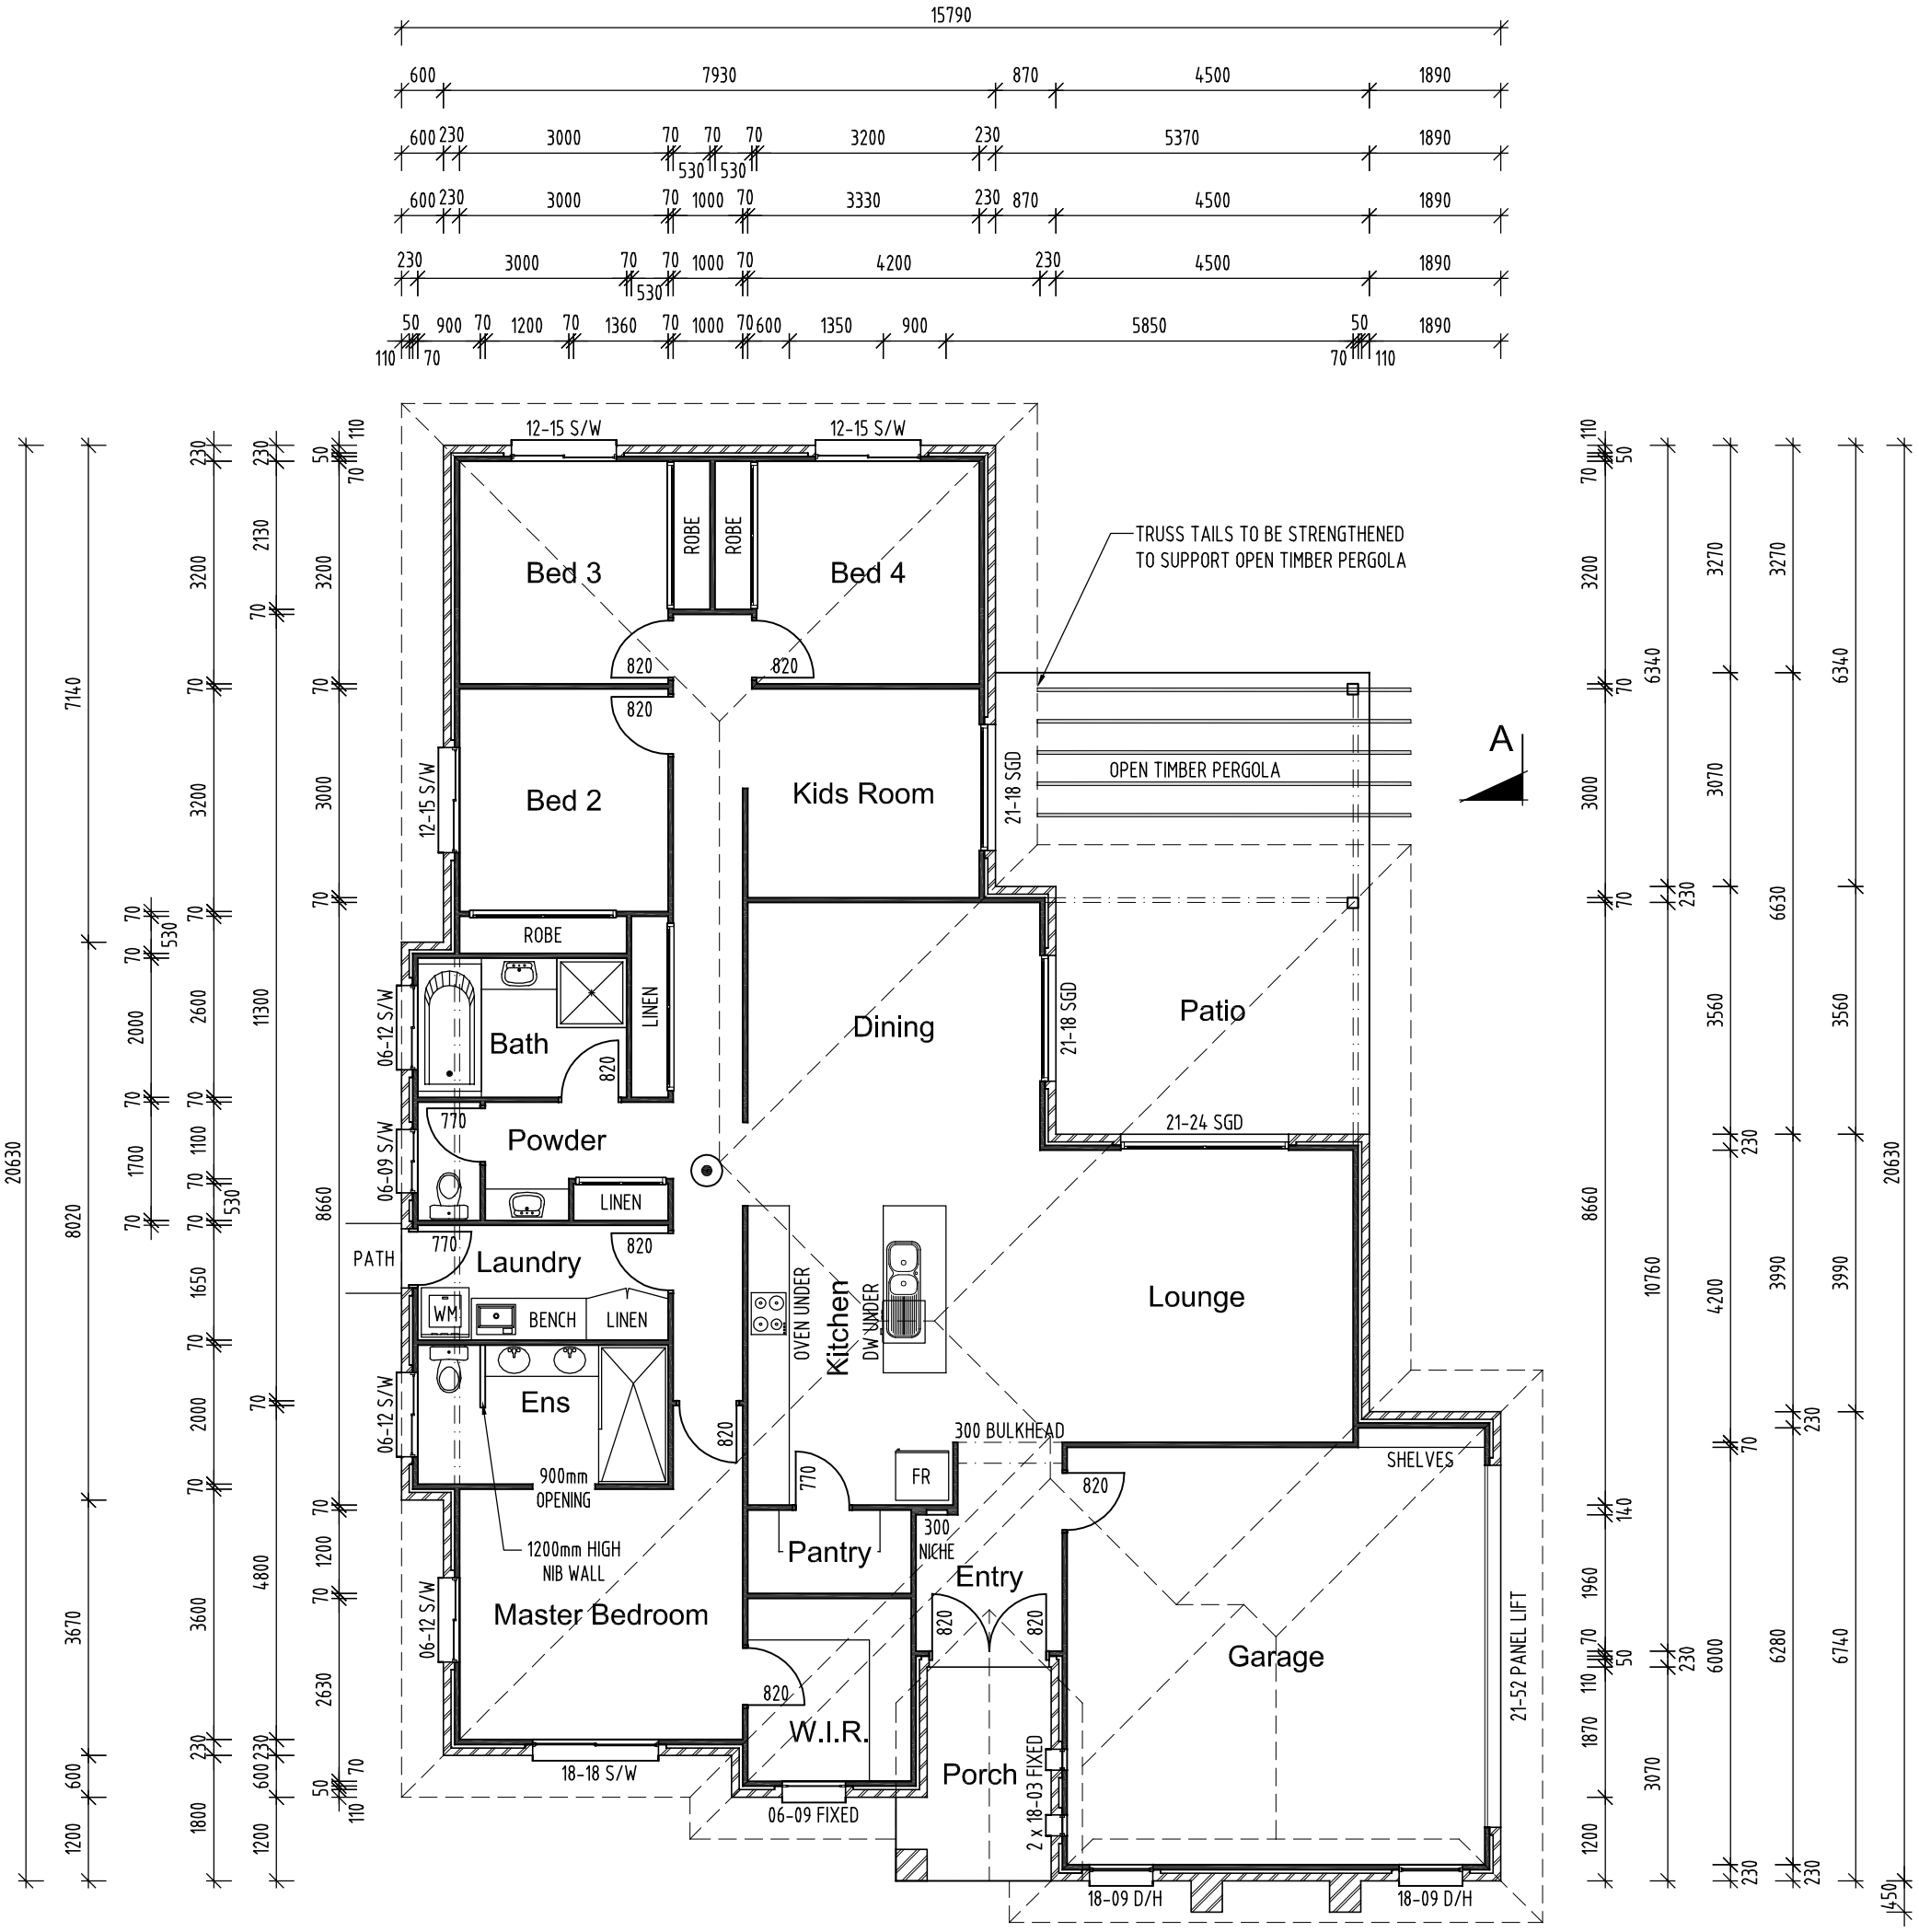

Floor Area

LIVING AREA	184.5m²
PORCH AREA	6.0m²
PATIO AREA	16.0m²
GARAGE AREA	41.5m²
TOTAL FLOOR AREA	248.0m²
PERGOLA AREA	16.5m²

Floor Plan

SCALE 1:100

Legend

SMOKE ALARM CONNECTED TO MAINS POWER INSTALLED IN ACCORDANCE WITH CLAUSE 3.7.2.3 OF THE BCA AND COMPLYING WITH AS3786

Blueprint Drafting Services
ABN 39 796 659 830
Licensed Building Designer
QBSA No. 1061962

Unit 2/14 Thelma Street,
PO Box 468
KINGAROY QLD 4610
Ph 07 4162 5425
Fax 07 4162 5051
planblue@bigpond.net.au

blueprint drafting services

MEMBER
building designers association of queensland inc.

© COPYRIGHT
This Drawing & Design is subject to Copyright. It must NOT be copied or reproduced in any way whatsoever and/or passed on to a third party without written authority from BLUEPRINT DRAFTING SERVICES

Client
REACROFT PTY LTD

Project
LEVEL 1 DISPLAY HOME
LOT 75 ROSELLA PARADE
KINGAROY QLD 4610

Scale	1:100 @ A3
Date	18th JANUARY 2008
Designer	D.W.LARGE
Chkd	Approved
Project Number	07-470-DWL
Sheet	2 OF 12
Rev	