Revision	Date	Description	Designer

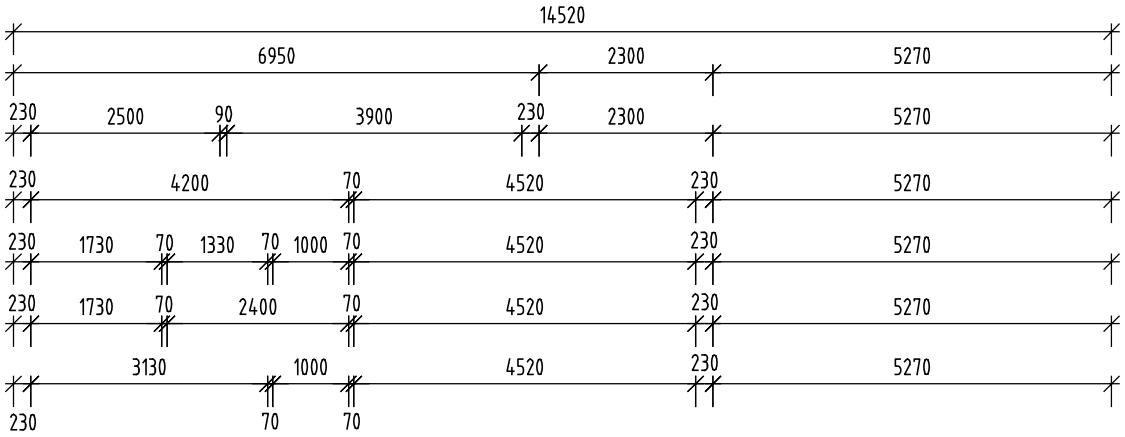

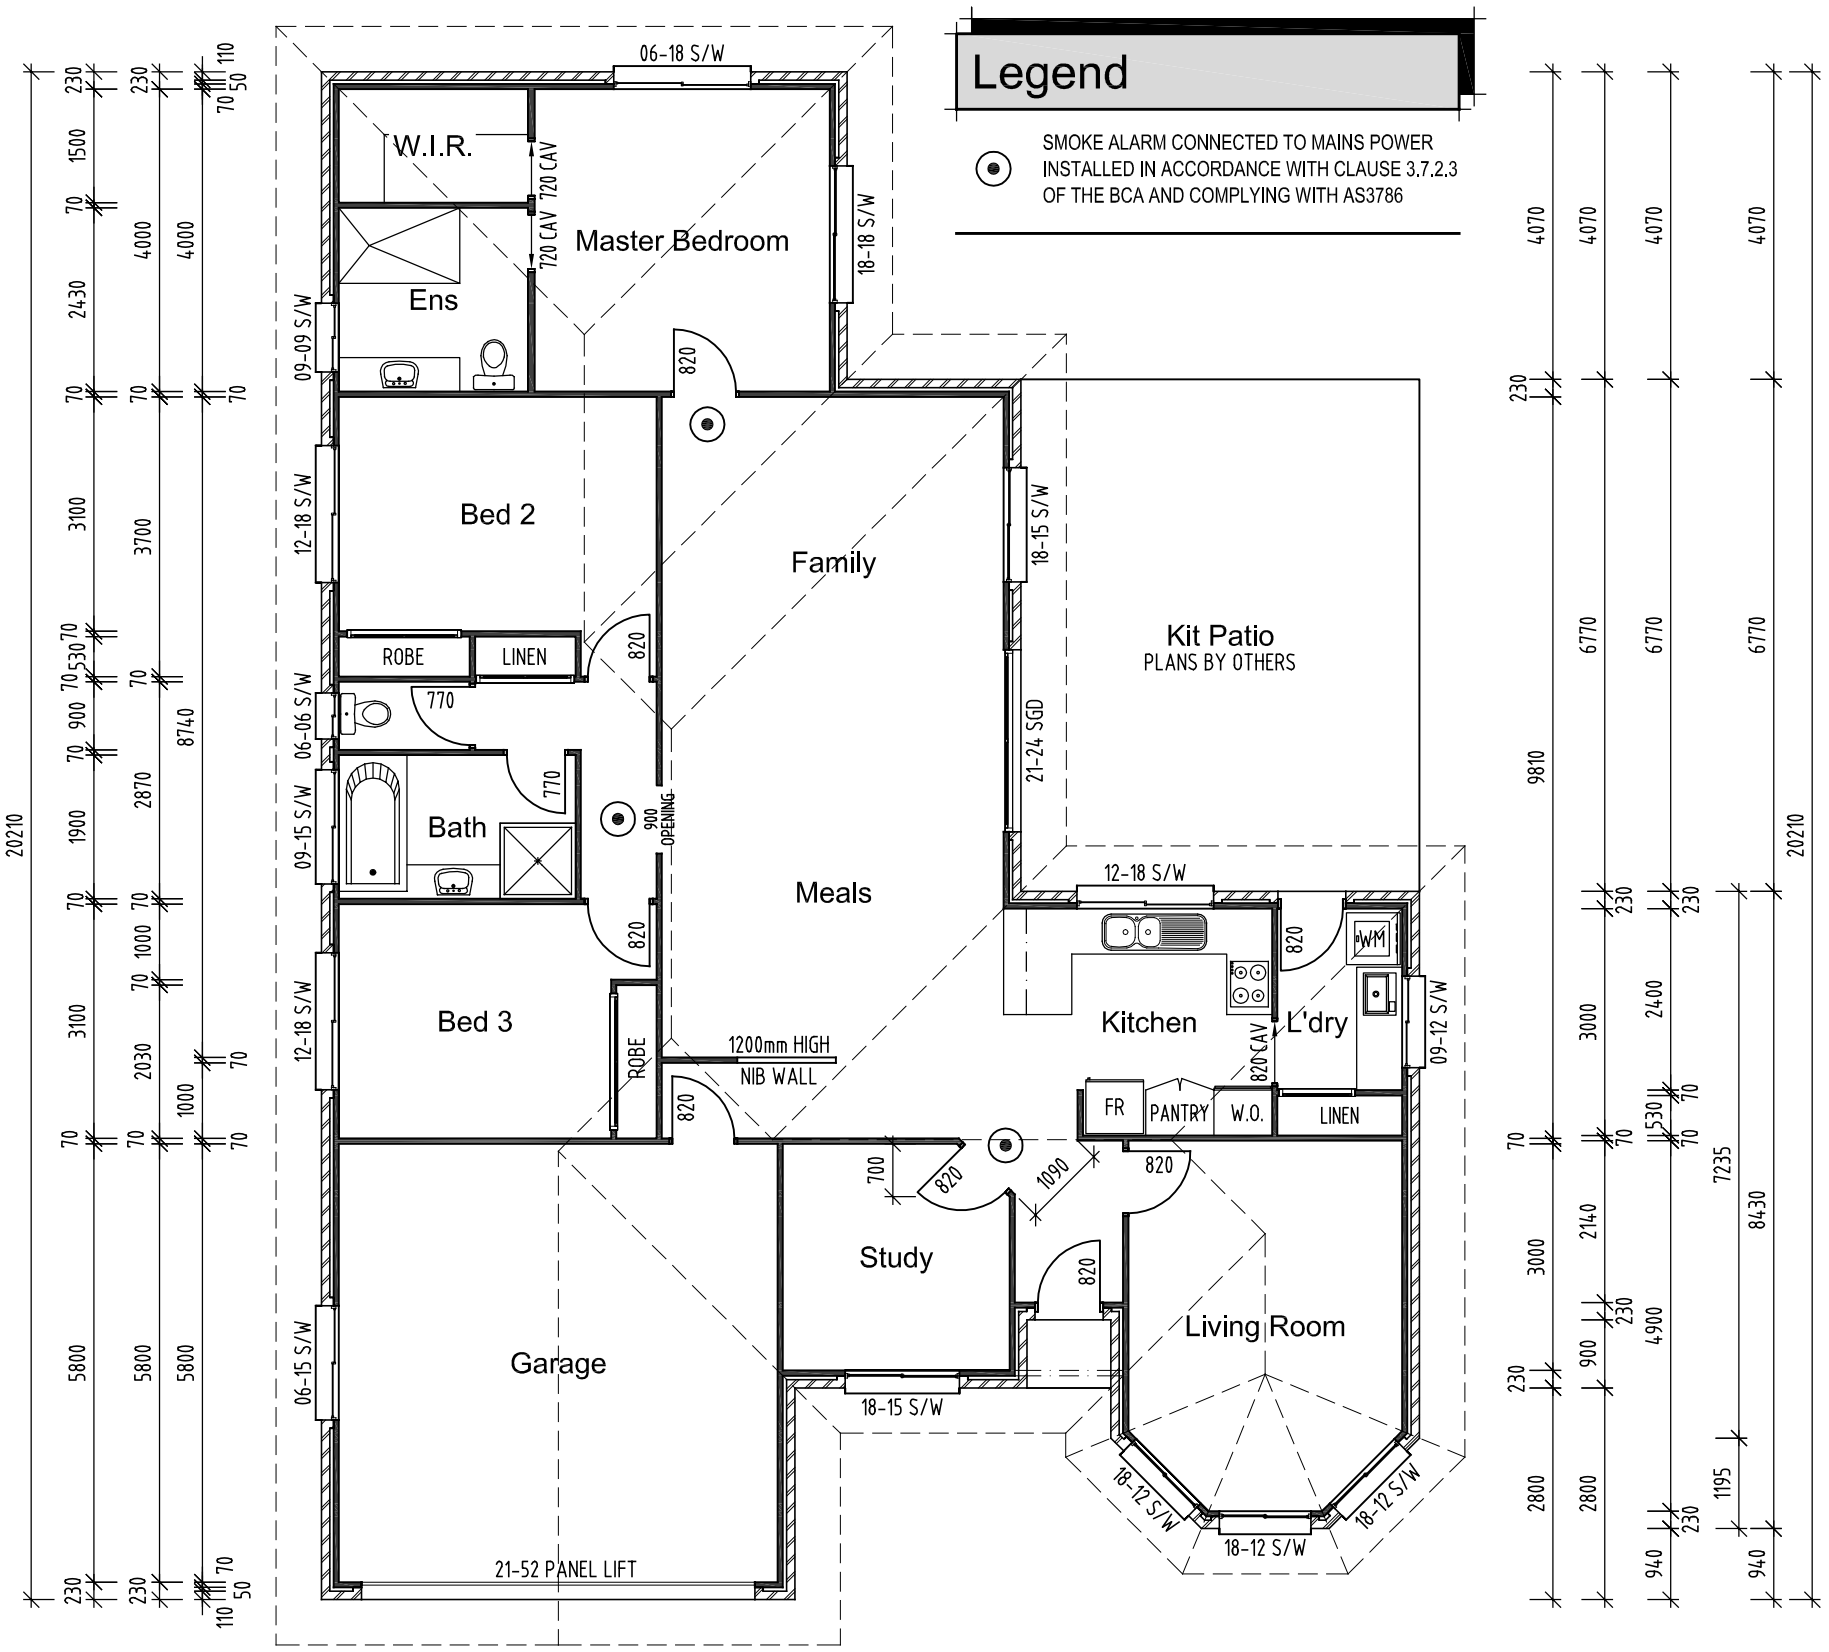

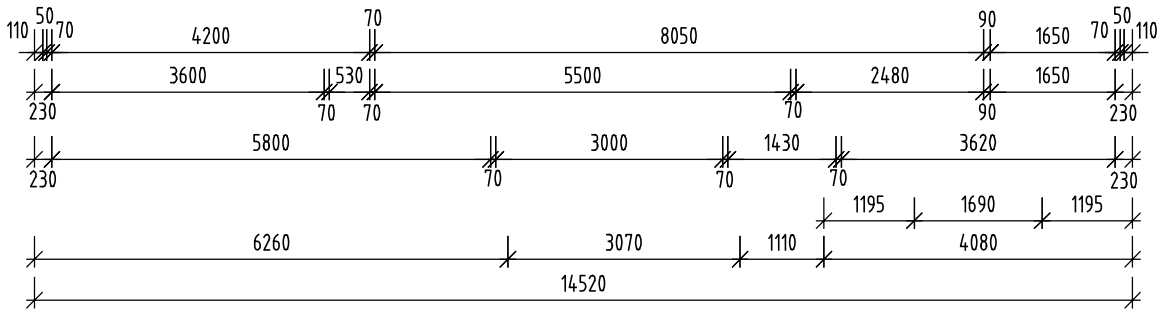

Legend

SMOKE ALARM CONNECTED TO MAINS POWER INSTALLED IN ACCORDANCE WITH CLAUSE 3.7.2.3 OF THE BCA AND COMPLYING WITH AS3786

Floor Area

LIVING AREA	171.3m²
PORCH AREA	1.0m²
GARAGE AREA	37.7m²
TOTAL FLOOR AREA	210.0m²
KIT PATIO AREA	35.7m²

Floor Plan

SCALE 1:100

Blueprint Drafting Services
ABN 39 796 659 830
Licensed Building Designer
QBSA No. 1061962

3/1 Trussell Street,
PO Box 468
KINGAROY QLD 4610
Ph 07 4162 5425
Fax 07 4162 5051
planblue@bigpond.net.au

blueprint drafting services

MEMBER
building designers association of queensland inc.

© COPYRIGHT
This Drawing & Design is subject to Copyright. It must NOT be copied or reproduced in any way whatsoever and/or passed on to a third party without written authority from BLUEPRINT DRAFTING SERVICES

Client
REACROFT PTY LTD

"BUDERIM"

Project
PROPOSED NEW RESIDENCE
LOT 77 ROSELLA PARADE
KINGAROY QLD 4610

Scale	1:100 @ A3
Date	30th JANUARY 2009
Designer	S.P. YOUNG
Chkd	Approved

Project Number
09-738-SPY

Sheet 2 OF 10 | Rev