Revision	Date	Description	Designer

Floor Area

LIVING AREA	190.8m²
PORCH AREA	5.5m²
PATIO AREA	25.3m²
GARAGE AREA	40.3m²
TOTAL FLOOR AREA	261.9m²

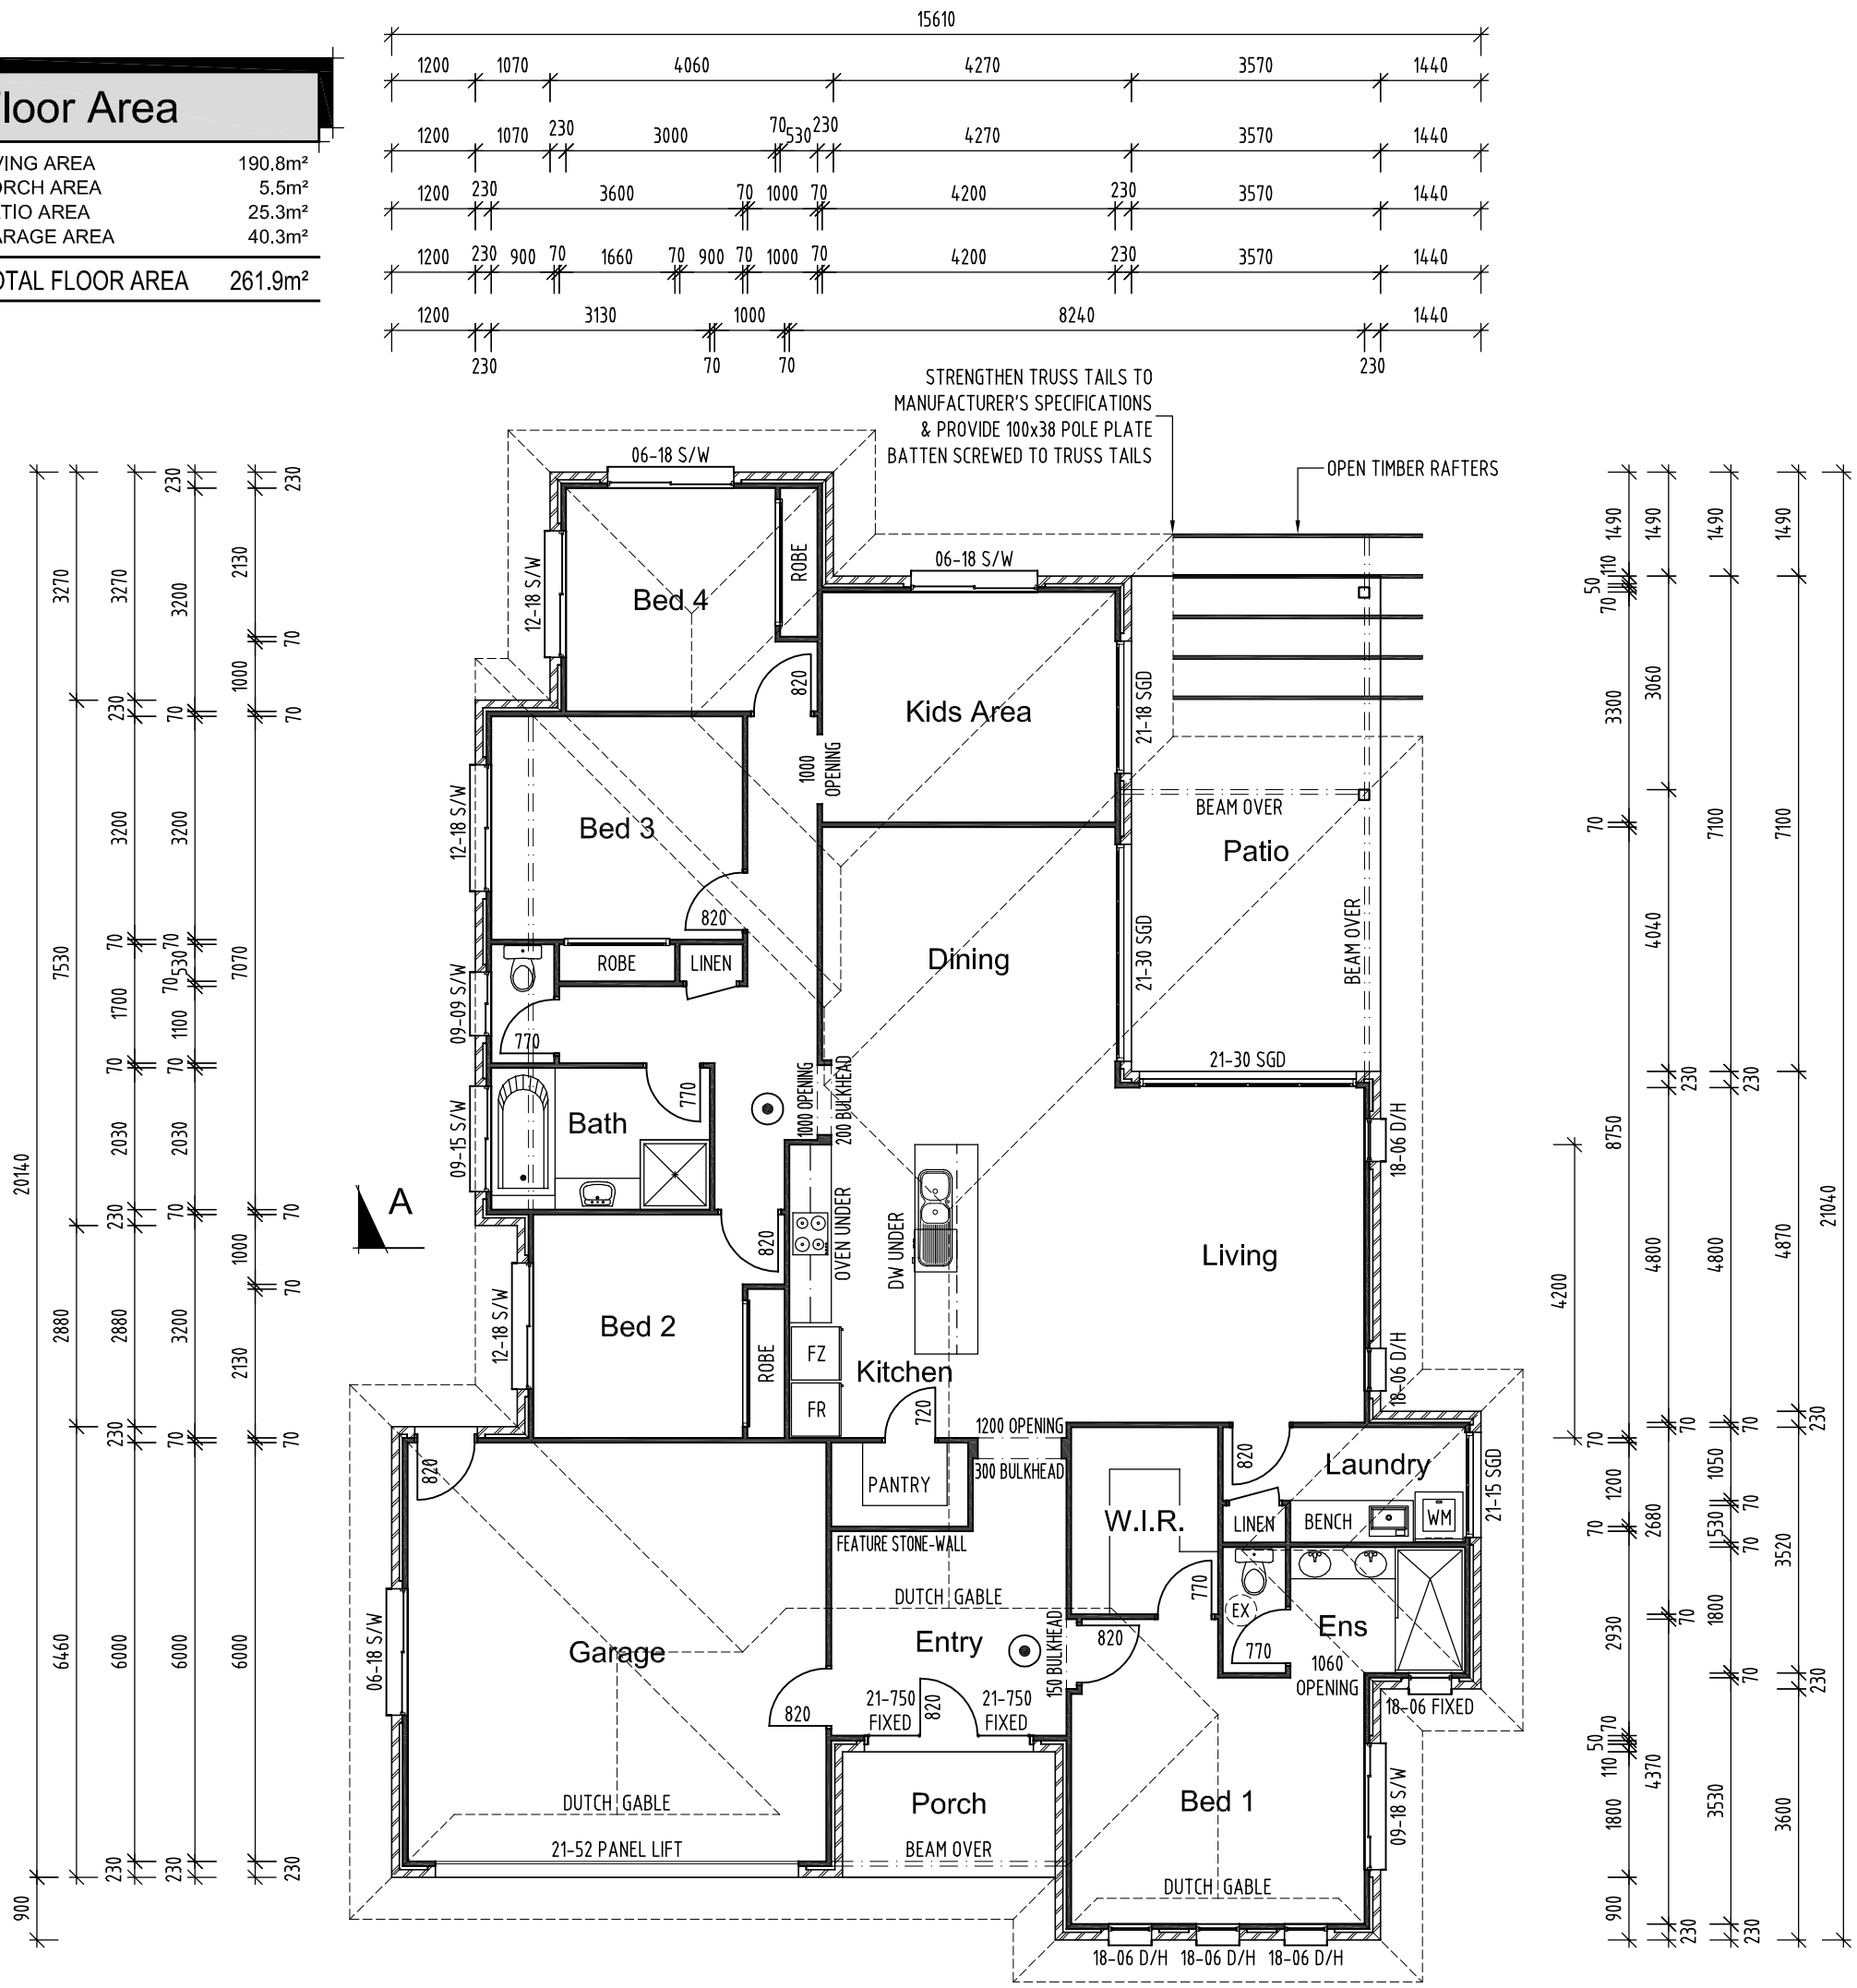

Legend

- SMOKE ALARM CONNECTED TO MAINS POWER INSTALLED IN ACCORDANCE WITH CLAUSE 3.7.2.3 OF THE BCA AND COMPLYING WITH AS3786
- (EX) EXTRACTOR FAN COMPLYING WITH AS1668.2

Floor Plan

SCALE 1:100

Blueprint Drafting Services
ABN 39 796 659 830
Licensed Building Designer
QBSA No. 1061962

Unit 2/14 Thelma Street,
PO Box 468
KINGAROY QLD 4610
Ph 07 4162 5425
Fax 07 4162 5051
planblue@bigpond.net.au

blueprint drafting services

MEMBER
building designers association of queensland inc.

© COPYRIGHT
This Drawing & Design is subject to Copyright. It must NOT be copied or reproduced in any way whatsoever and/or passed on to a third party without written authority from BLUEPRINT DRAFTING SERVICES

Client: REACROFT PTY LTD

Project: LEVEL 2 DISPLAY HOME
LOT 56 PREMIER DRIVE
KINGAROY QLD 4610

Scale	1:100	@ A3
Date	23rd OCTOBER 2007	
Designer	S.P. YOUNG	
Chkd	Approved	

Project Number: 07-427-SPY

Sheet 2 OF 11 | Rev