Revision	Date	Description	Designer

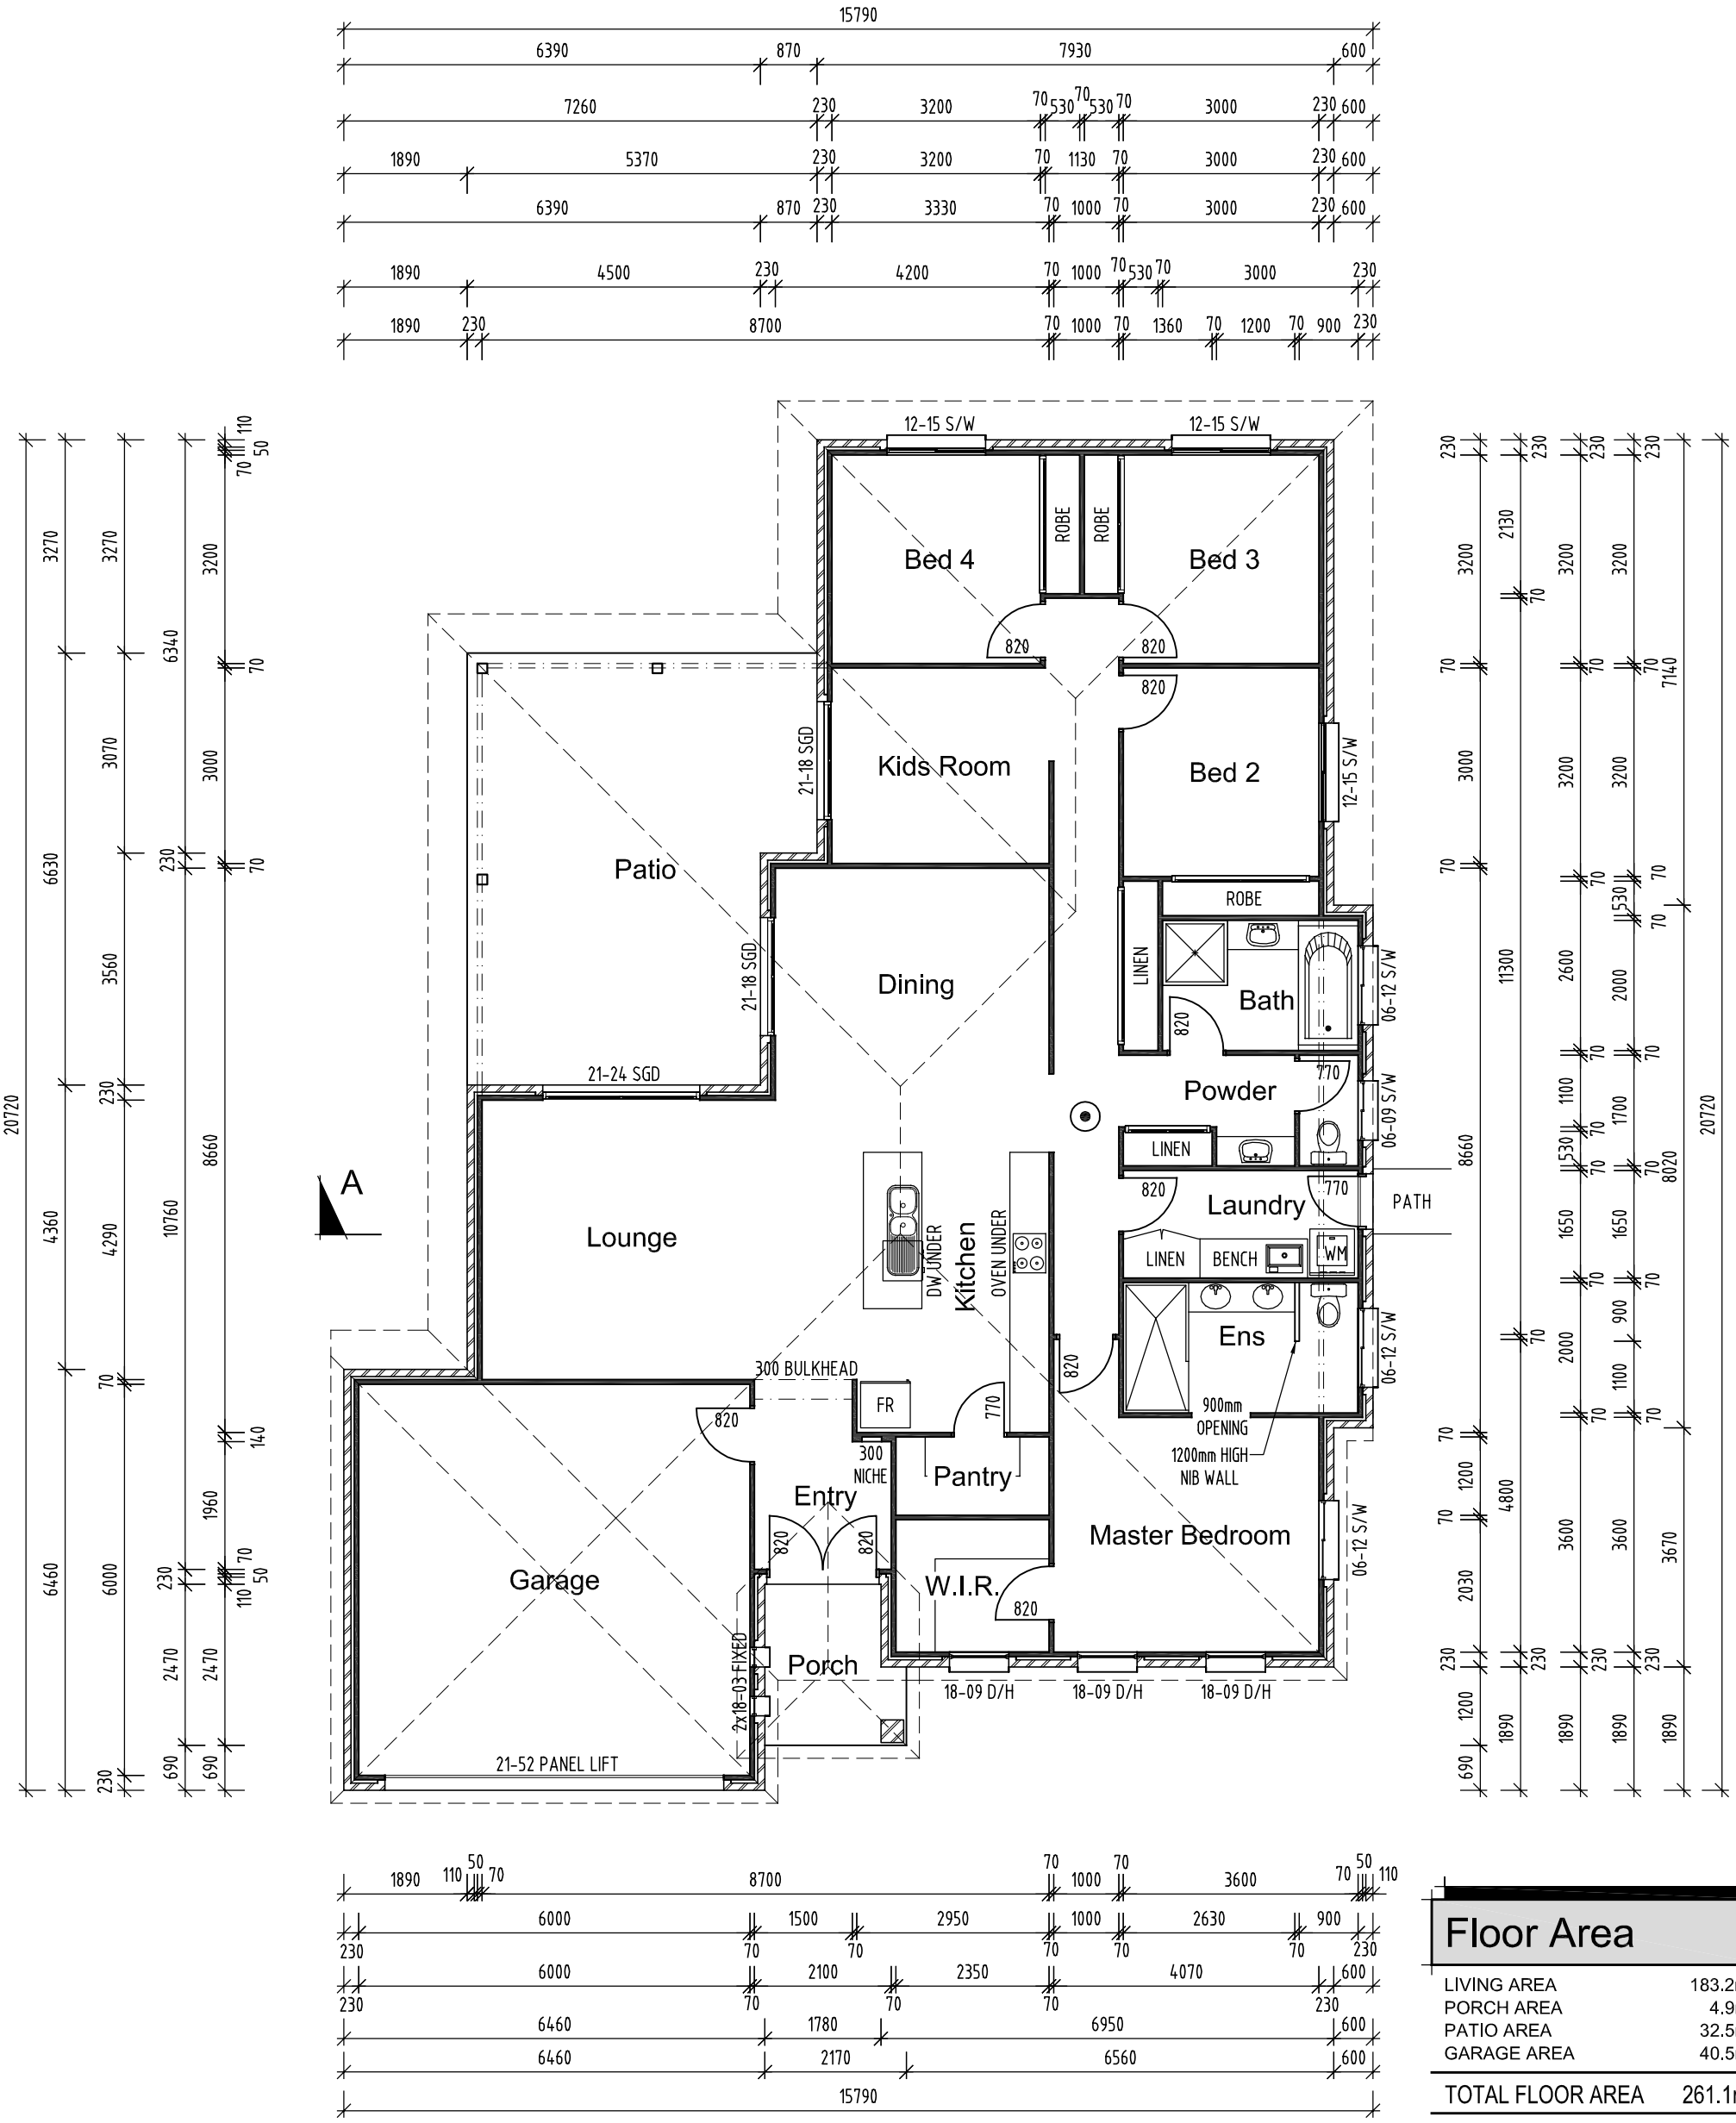

Floor Area

LIVING AREA	183.2m²
PORCH AREA	4.9m²
PATIO AREA	32.5m²
GARAGE AREA	40.5m²
TOTAL FLOOR AREA	261.1m²

Floor Plan

SCALE 1:100

Legend

SMOKE ALARM CONNECTED TO MAINS POWER INSTALLED IN ACCORDANCE WITH CLAUSE 3.7.2.3 OF THE BCA AND COMPLYING WITH AS3786

Blueprint Drafting Services
ABN 39 796 659 830
Licensed Building Designer
QBSA No. 1061962

Unit 2/14 Thelma Street,
PO Box 468
KINGAROY QLD 4610
Ph 07 4162 5425
Fax 07 4162 5051
planblue@bigpond.net.au

blueprint drafting services

MEMBER building designers association of queensland inc.

© COPYRIGHT
This Drawing & Design is subject to Copyright. It must NOT be copied or reproduced in any way whatsoever and/or passed on to a third party without written authority from BLUEPRINT DRAFTING SERVICES

Client: REACROFT PTY LTD

Project: LEVEL 1 DISPLAY HOME
LOT 61 PREMIER DRIVE
KINGAROY QLD 4610

Scale	1:100 @ A3
Date	18th JANUARY 2008
Designer	S.P. YOUNG
Chkd	Approved
Project Number	07-465-SPY
Sheet	2 OF 11
Rev	