Revision	Date	Description	Designer

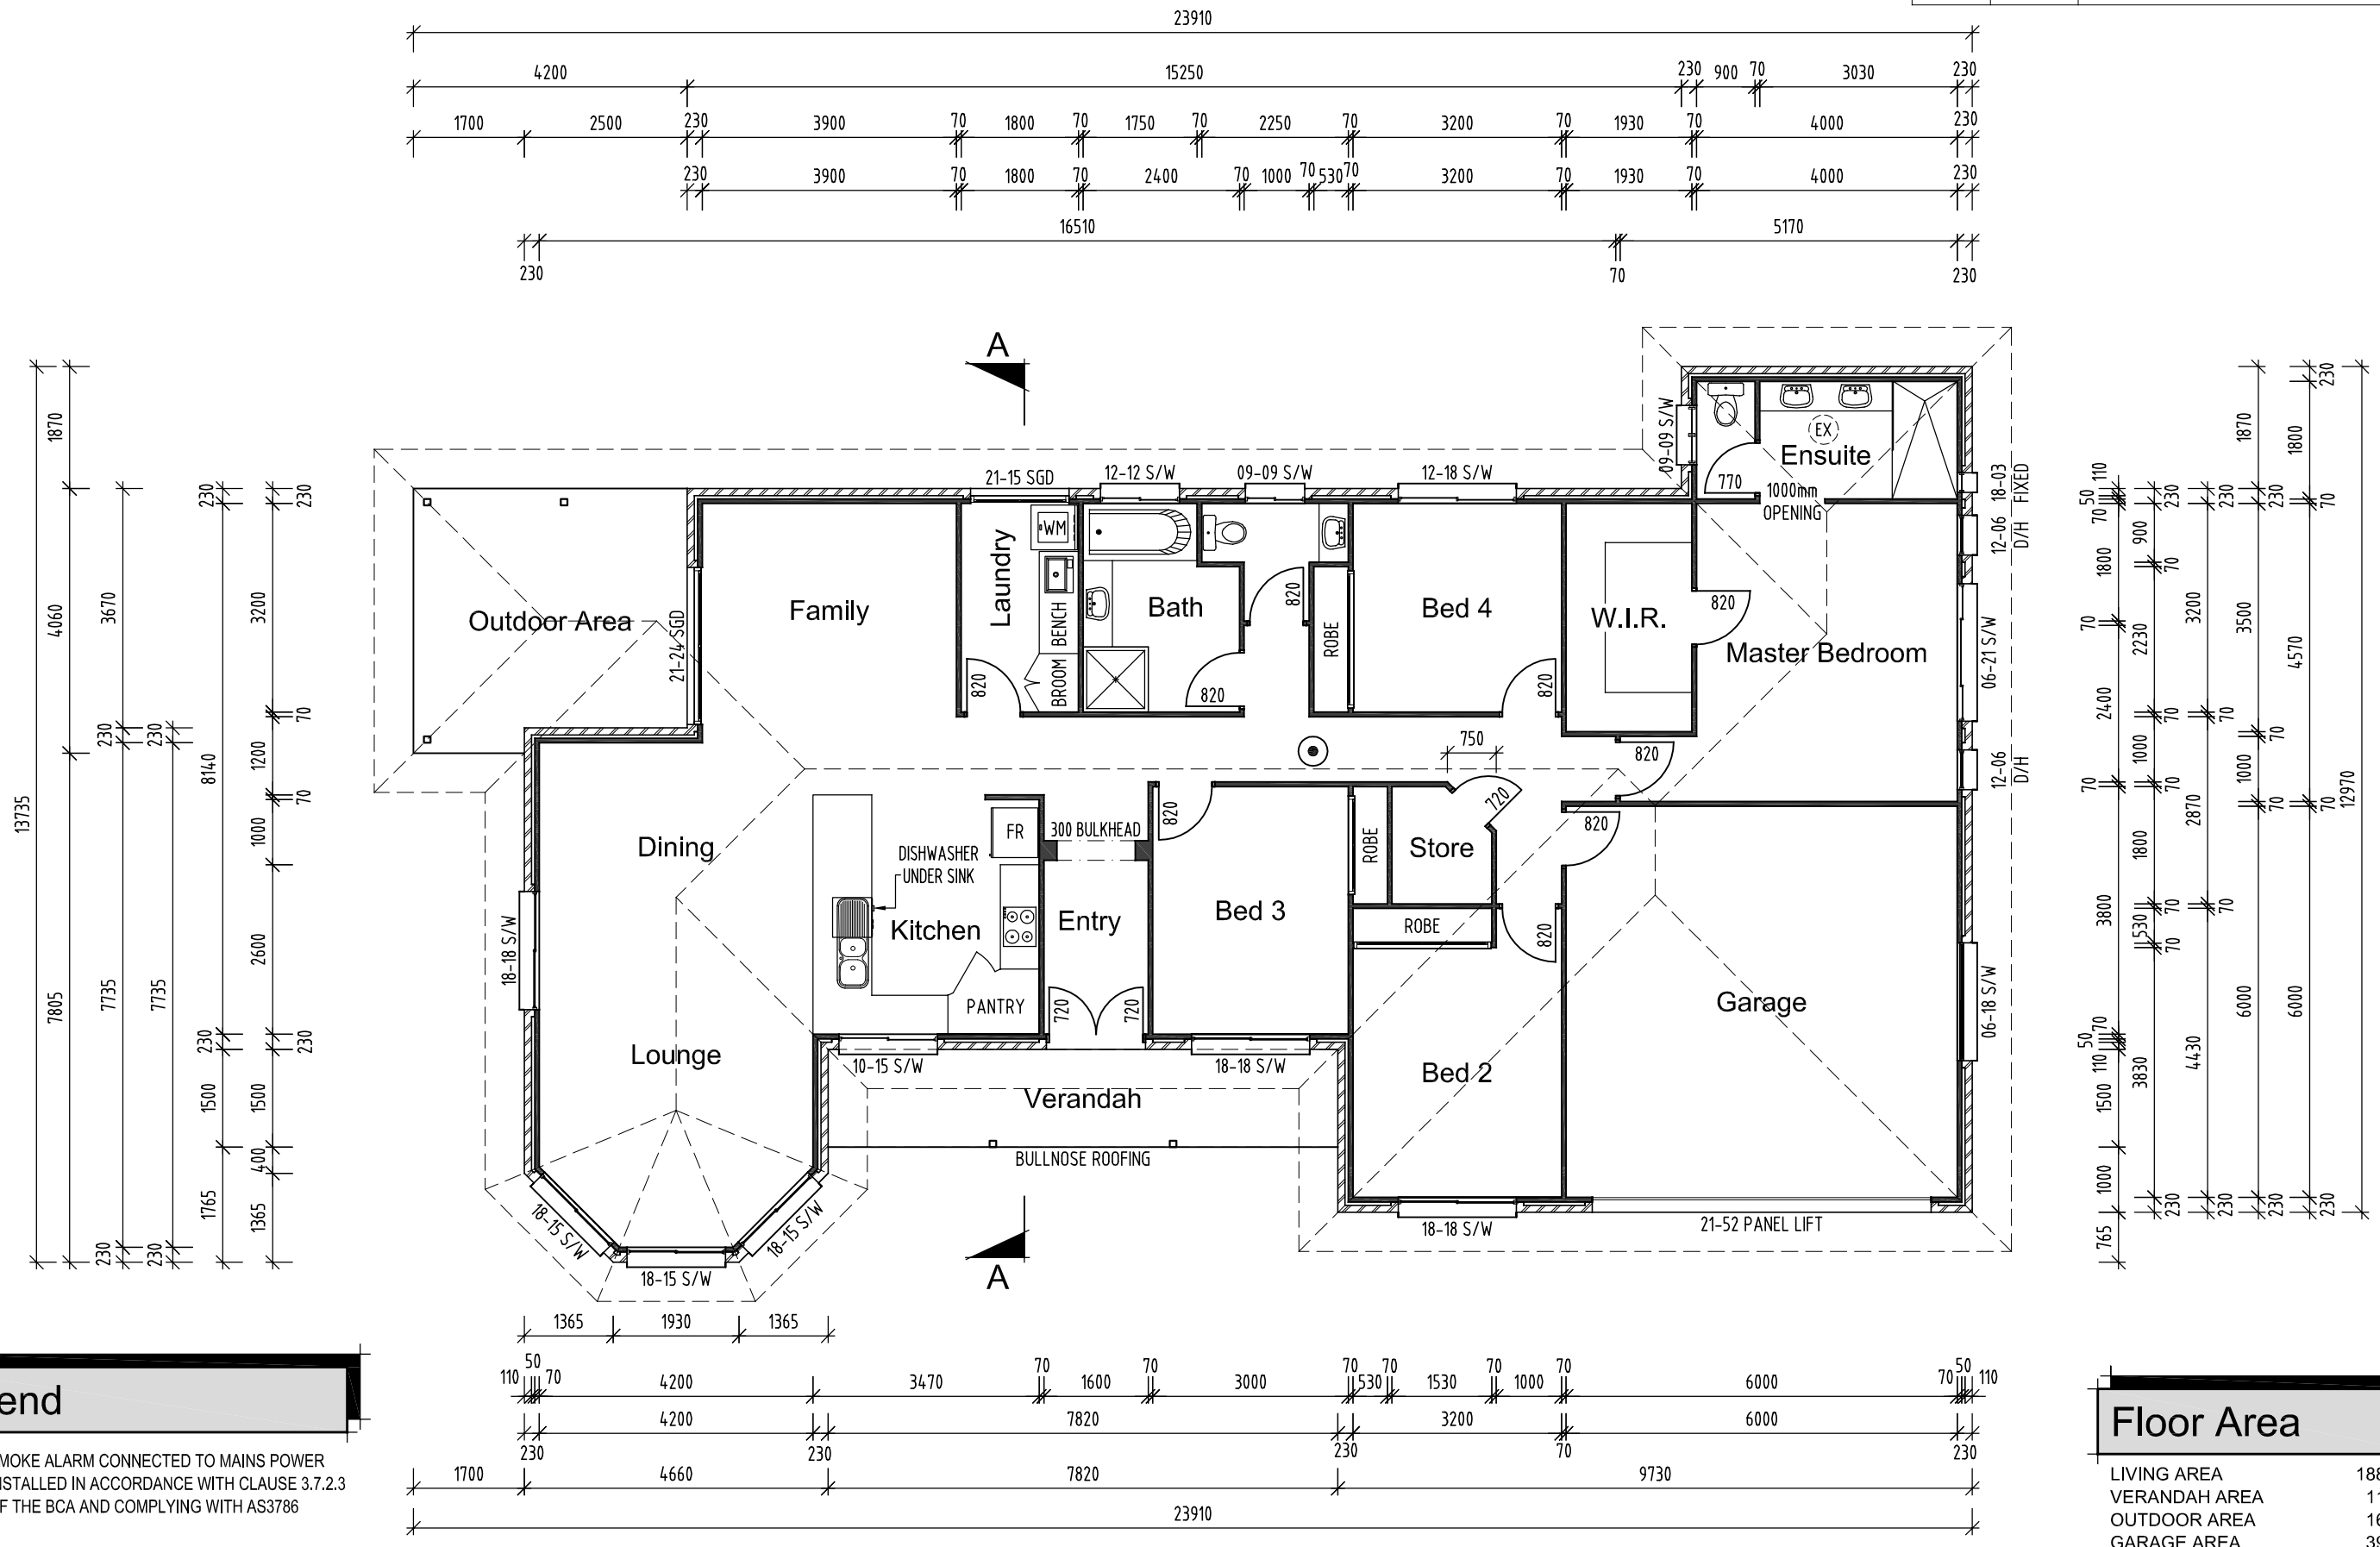

Legend

SMOKE ALARM CONNECTED TO MAINS POWER INSTALLED IN ACCORDANCE WITH CLAUSE 3.7.2.3 OF THE BCA AND COMPLYING WITH AS3786

(EX) EXTRACTOR FAN COMPLYING WITH AS1668.2

Floor Plan

SCALE 1:100

Floor Area

LIVING AREA	188.2m²
VERANDAH AREA	11.7m²
OUTDOOR AREA	16.1m²
GARAGE AREA	39.7m²
TOTAL FLOOR AREA	255.7m²

© COPYRIGHT
This Drawing & Design is subject to Copyright. It must NOT be copied or reproduced in any way whatsoever and/or passed on to a third party without written authority from BLUEPRINT DRAFTING SERVICES

MEMBER building designers association of queensland inc.

blueprint drafting services

Blueprint Drafting Services
ABN 39 796 659 830
Licensed Building Designer
QBSA No. 1061962

Unit 2/14 Thelma Street,
PO Box 468
KINGAROY QLD 4610
Ph 07 4162 5425
Fax 07 4162 5051
planblue@bigpond.net.au

Client: REACROFT PTY LTD

Project: PROPOSED NEW RESIDENCE
LOT 47 PREMIER DRIVE
KINGAROY QLD 4610

Scale	1:100	@ A3
Date	23rd OCTOBER 2007	
Designer	S.P. YOUNG	
Chkd	Approved	

Project Number: 07-429-SPY

Sheet: 2 OF 12 Rev