Revision	Date	Description	Designer

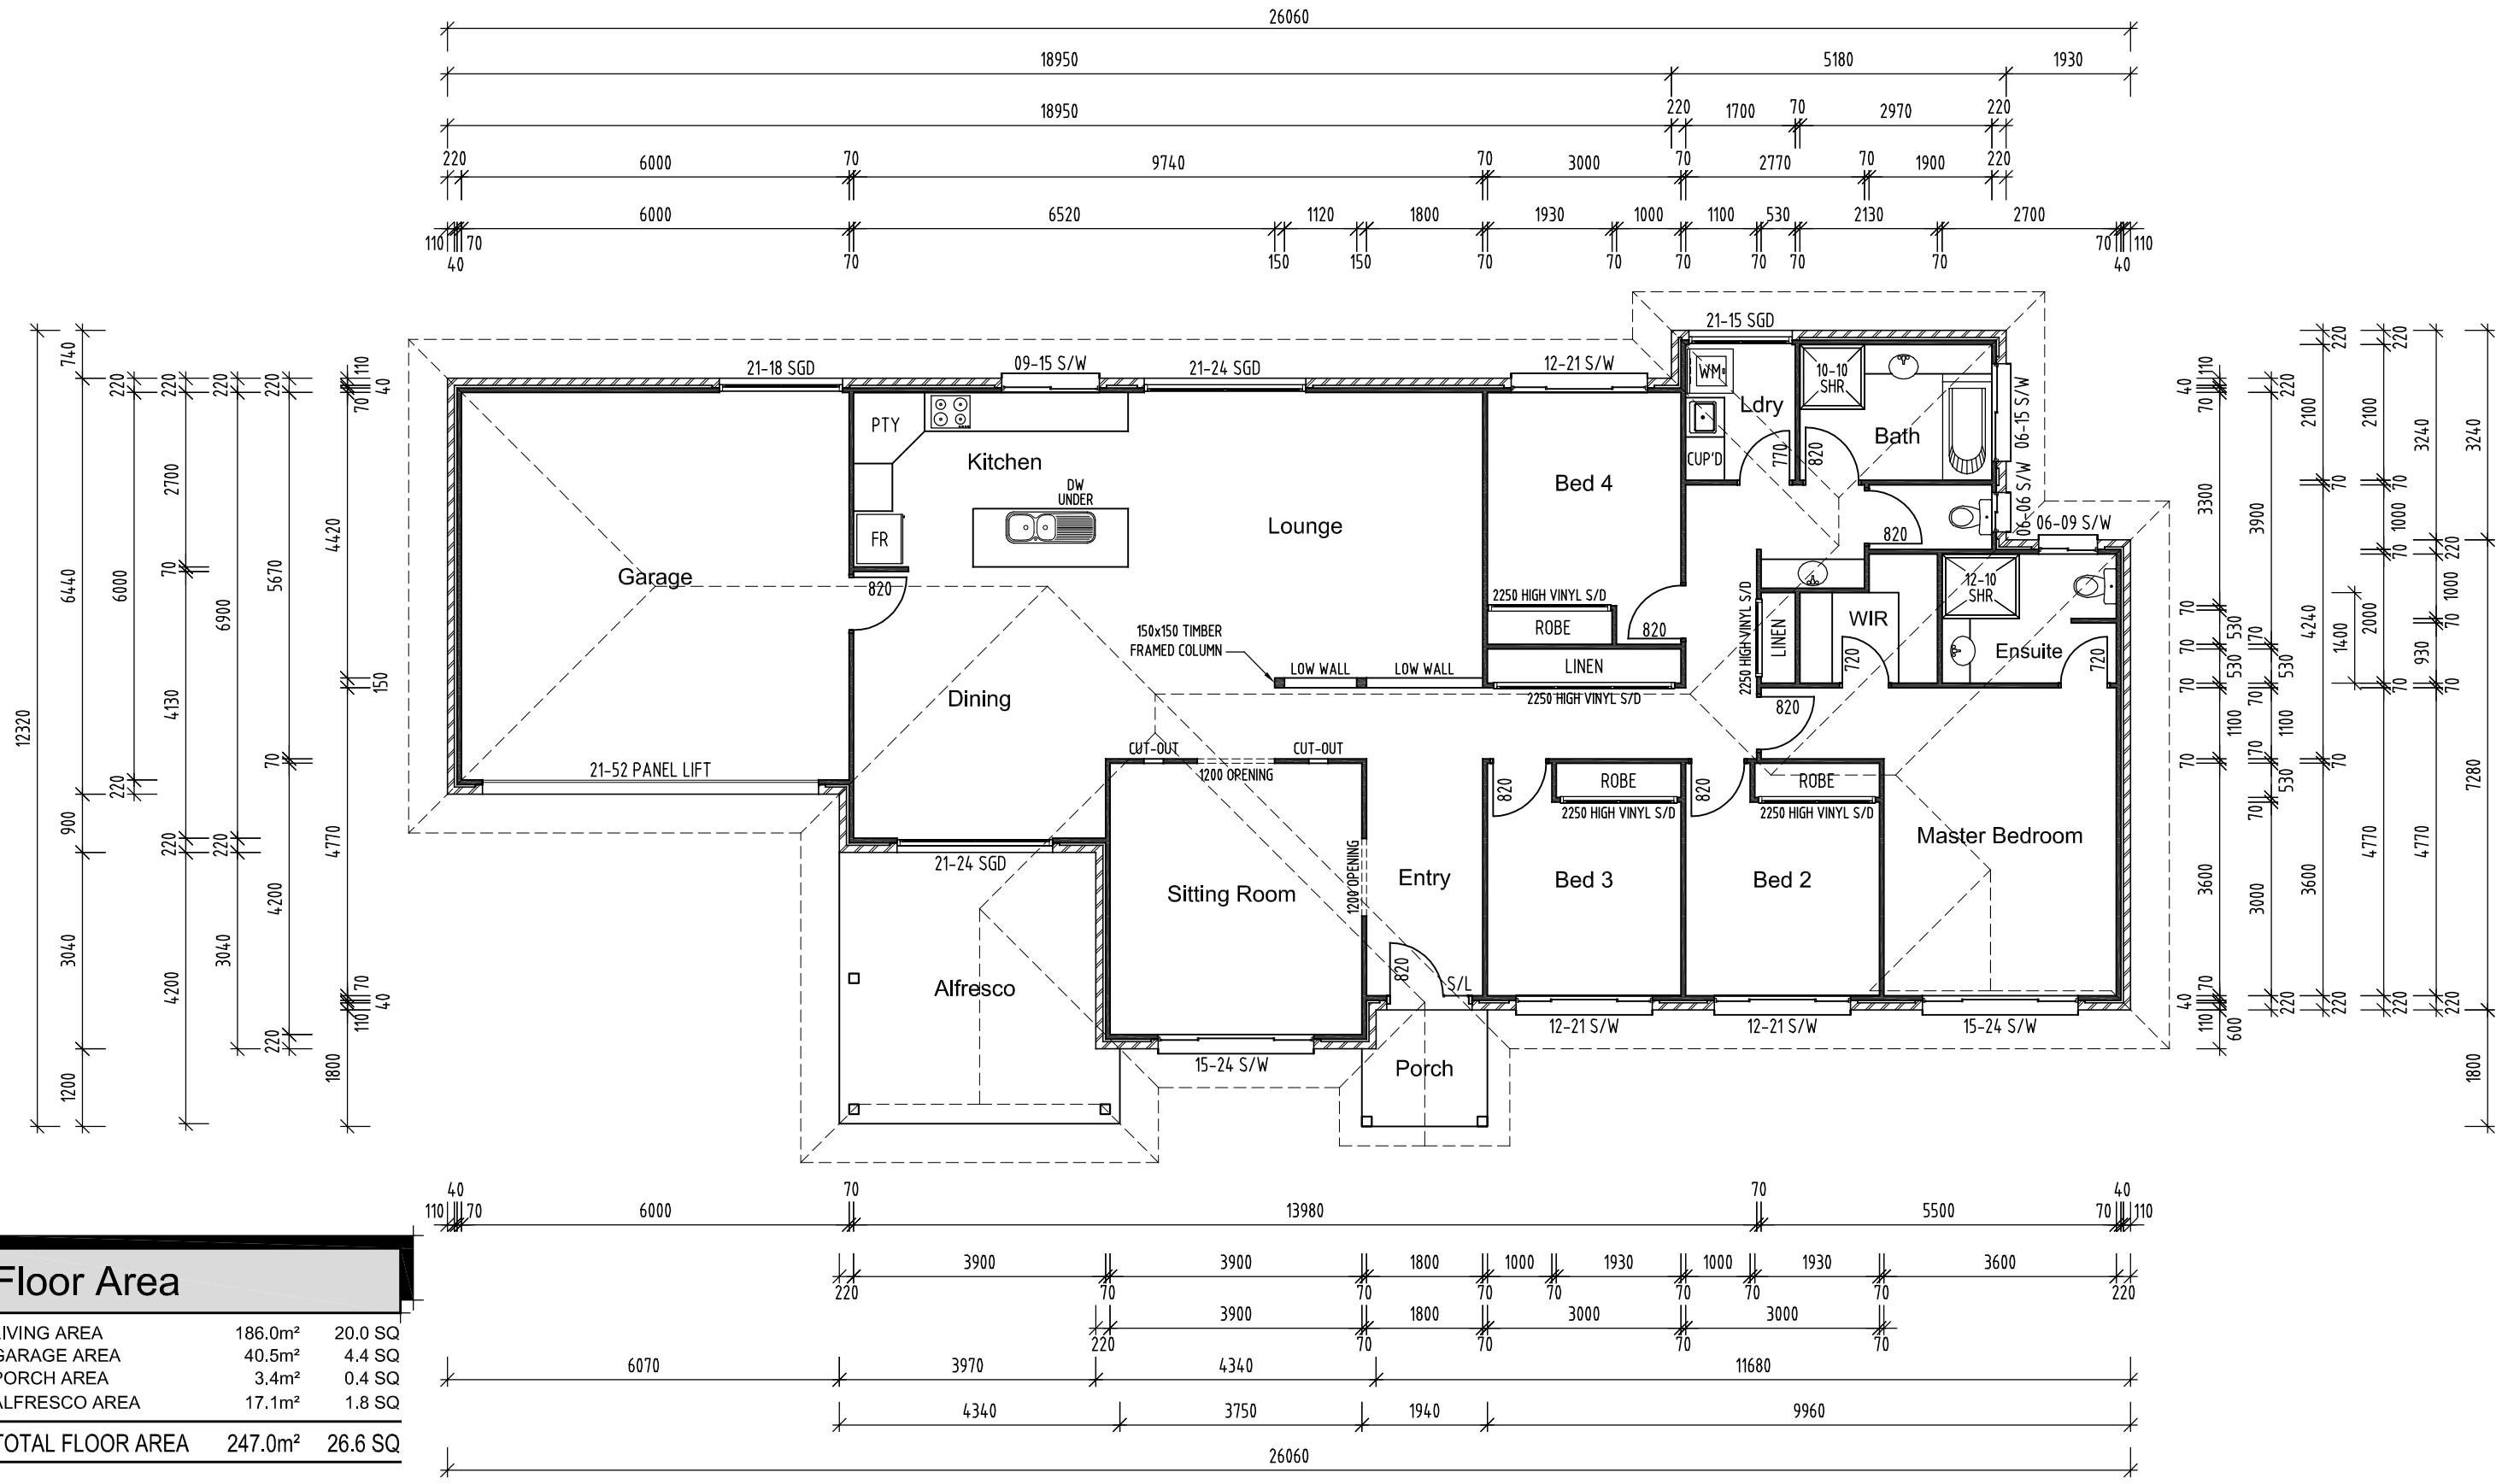

Floor Area

LIVING AREA	186.0m²	20.0 SQ
GARAGE AREA	40.5m²	4.4 SQ
PORCH AREA	3.4m²	0.4 SQ
ALFRESCO AREA	17.1m²	1.8 SQ
TOTAL FLOOR AREA	247.0m²	26.6 SQ

Floor Plan

SCALE 1:100

© COPYRIGHT
This Drawing & Design is subject to Copyright. It must NOT be copied or reproduced in any way whatsoever and/or passed on to a third party without written authority from BLUEPRINT DRAFTING SERVICES

MEMBER building designers association of queensland inc.

blueprint drafting services

Blueprint Drafting Services
ABN 39 796 659 830
Licensed Building Designer
QBSA No. 1061962

Unit 2/14 Thelma Street,
PO Box 468
KINGAROY QLD 4610
Ph 07 4162 5425
Fax 07 4162 5051
danlarge@bigpond.com

Client
MERITOR PTY LTD
AS TRUSTEE FOR
THE ATM PROPERTY TRUST

Project
"MONTVILLE" DISPLAY HOME
LOT 28 PREMIER DRIVE
KINGAROY QLD 4610

Scale	1:100	@ A3
Date	14th DECEMBER 2006	
Designer	S.P. YOUNG	
Chkd	Approved	

Project Number
06-214-SPY

Sheet 2 OF 11 Rev